



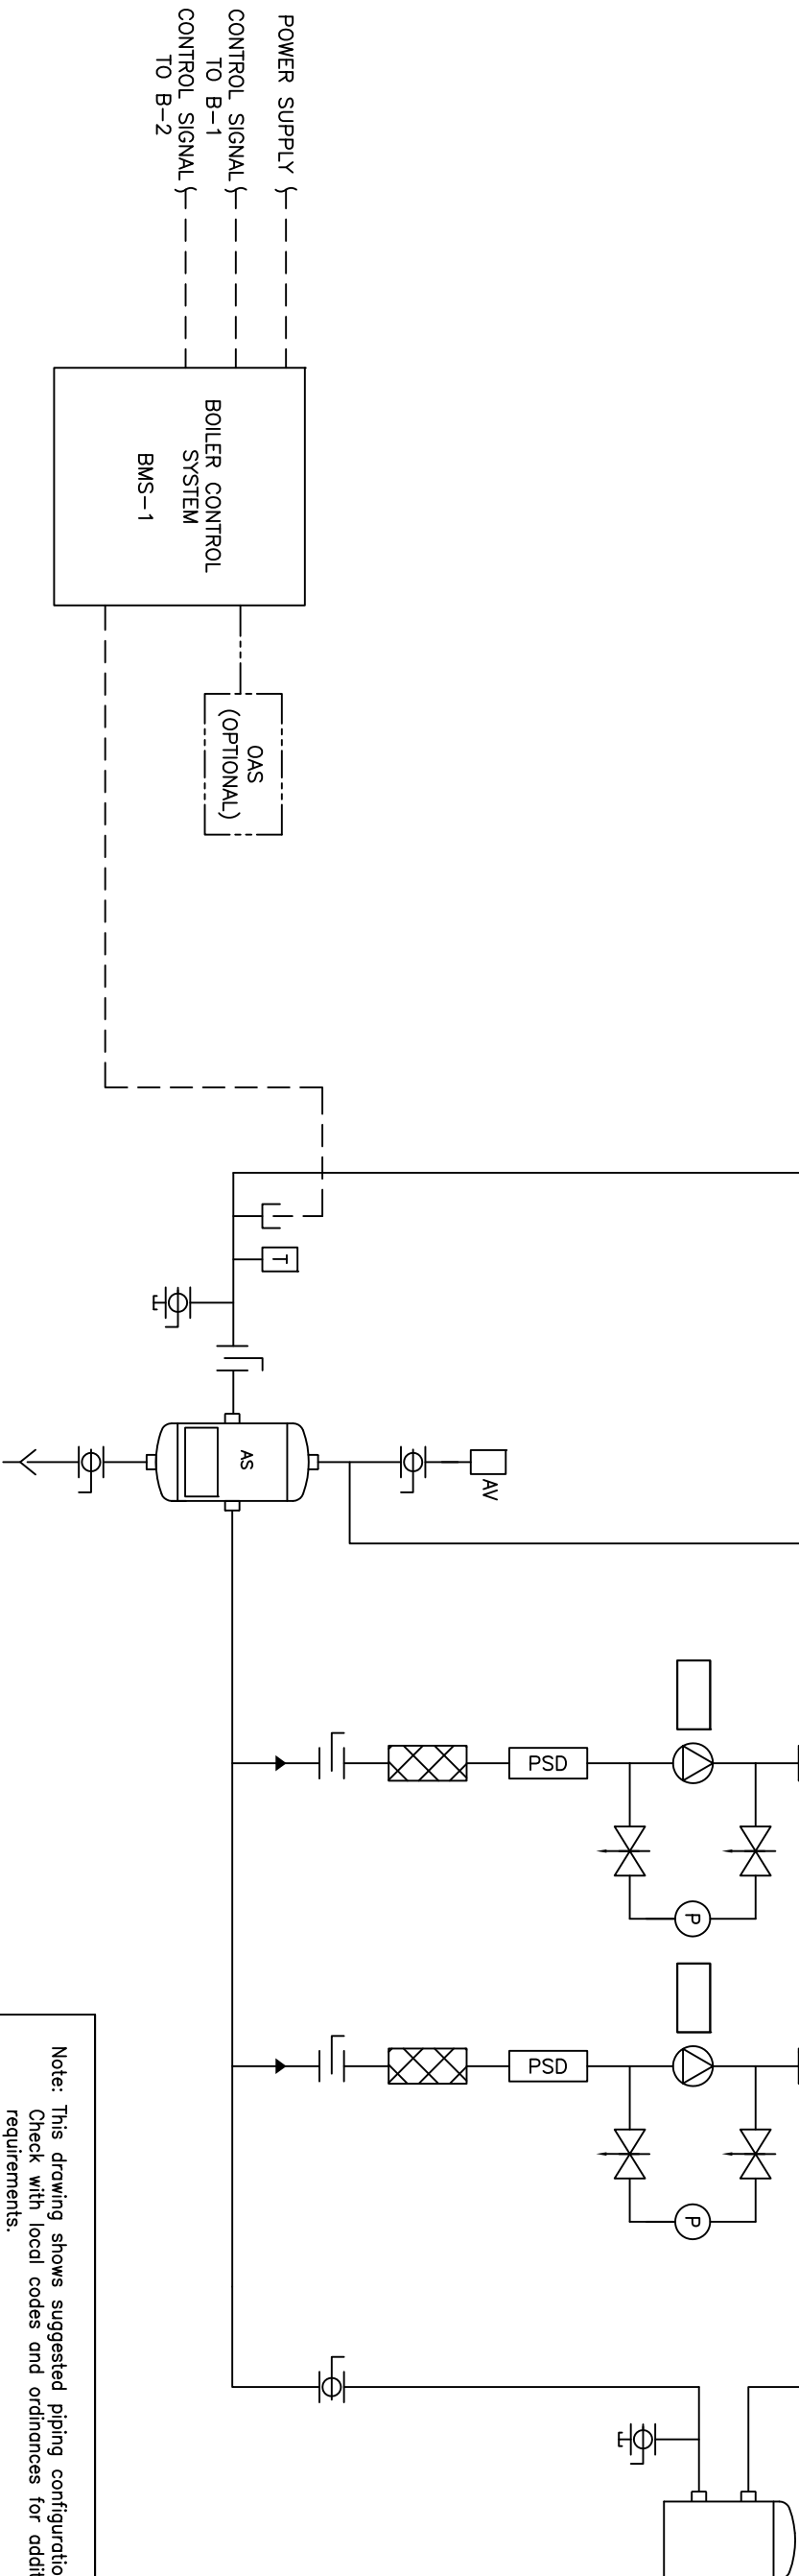

					THIS DRAWING AND THE INFORMATION OF DEPICTED THEREIN IS THE PROPERTY OF FLUOR CORP. IT IS NOT TO BE REPRODUCED, COPIED OR ISSUED IN ANY MANNER, WITHOUT PRIOR WRITTEN PERMISSION OF FLUOR CORP.					
					PROJECT NAME:					
					DRAWING TITLE: HYDROIC PRIMARY/SECONDARY - 2 FULLY CONDENSING BOILERS, BUILT IN TEMP PROTECTION WITH SEPERATE PRIMARY PUMP POWER AND 2 SYSTEM PUMPS					
					PROJECT LOCATION:					
					ENGINEER:					
					DRAWING No. H-PS-401-2BI-2					
A	RELEASED	RSG	05/28/08		NOT FOR CONSTRUCTION. THIS DRAWING IS FOR REVIEW ONLY. IT IS NOT TO BE USED AS A BASIS FOR SALE OF PRODUCT, WITHOUT PRIOR WRITTEN PERMISSION OF CHC.					
REV										

DRAWN BY/DAT 05/23/08	CHECKED BY/DAT 05/23/08	APPROVED DEC. 05/23/08	TOLERANCES UNLESS OTHERWISE SPECIFIED .500"	ANGLE 5°	SCALE 1"=1'-0"	SIZE D	SCALE NTS	REV A
--------------------------	----------------------------	---------------------------	--	-------------	-------------------	-----------	--------------	----------

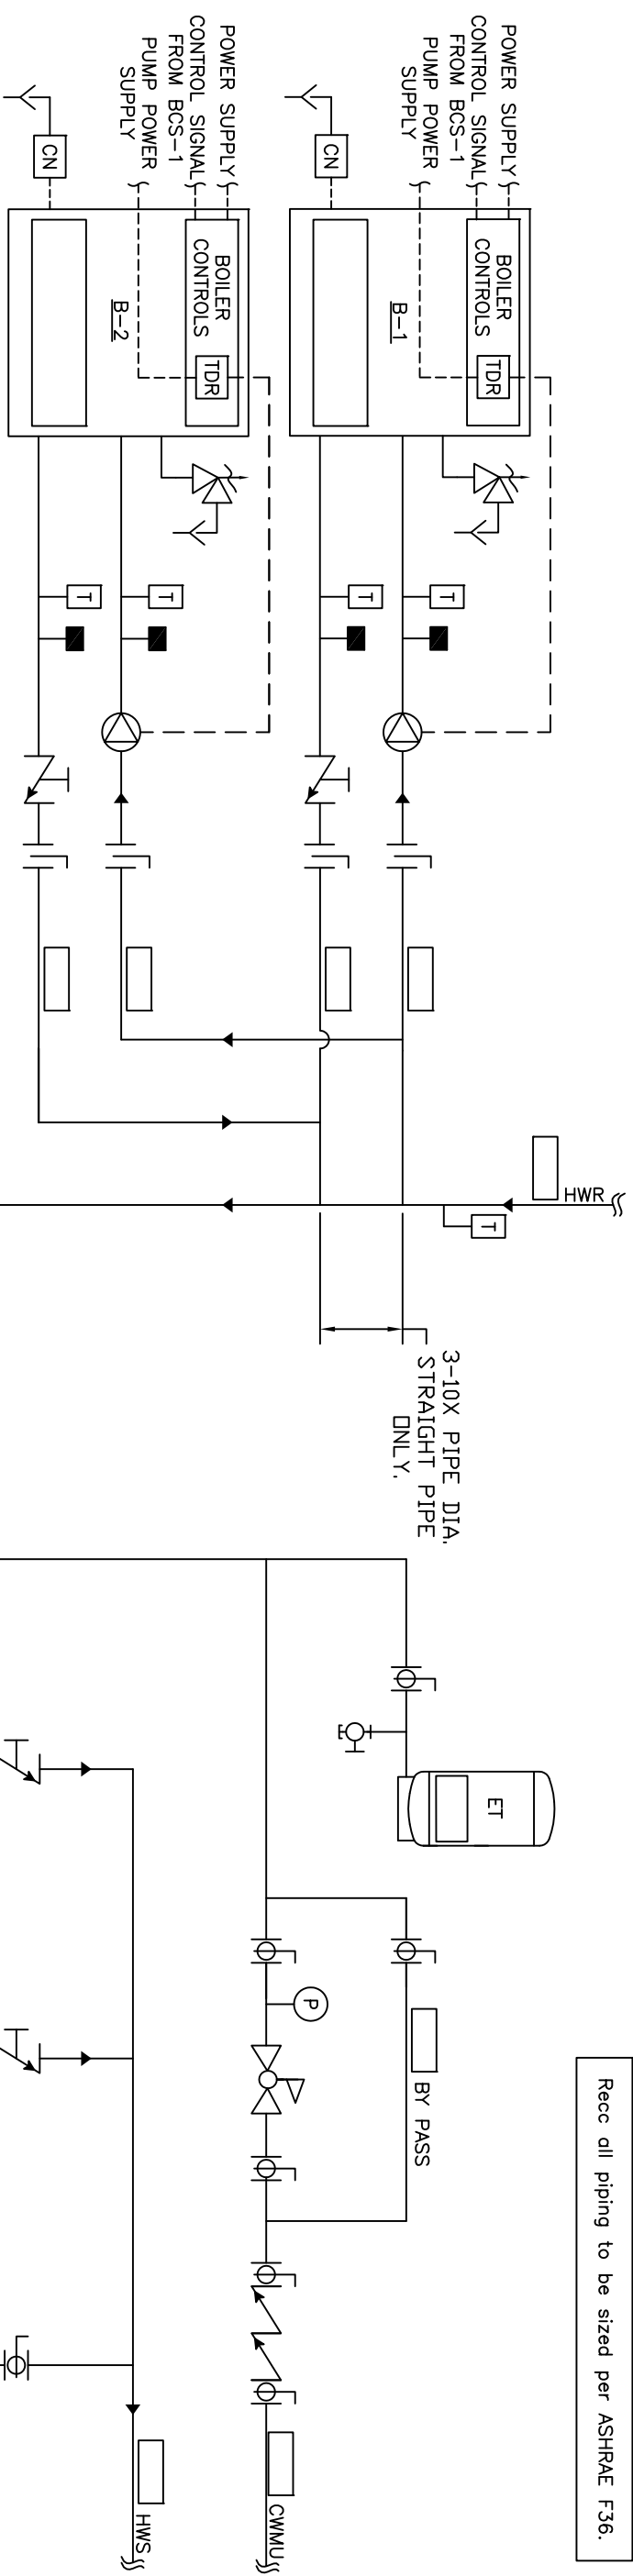

WASHINGTON • OREGON
ALASKA • IDAHO • MONTANA
888.690.0090

CALIFORNIA • RENO
800.486.4858