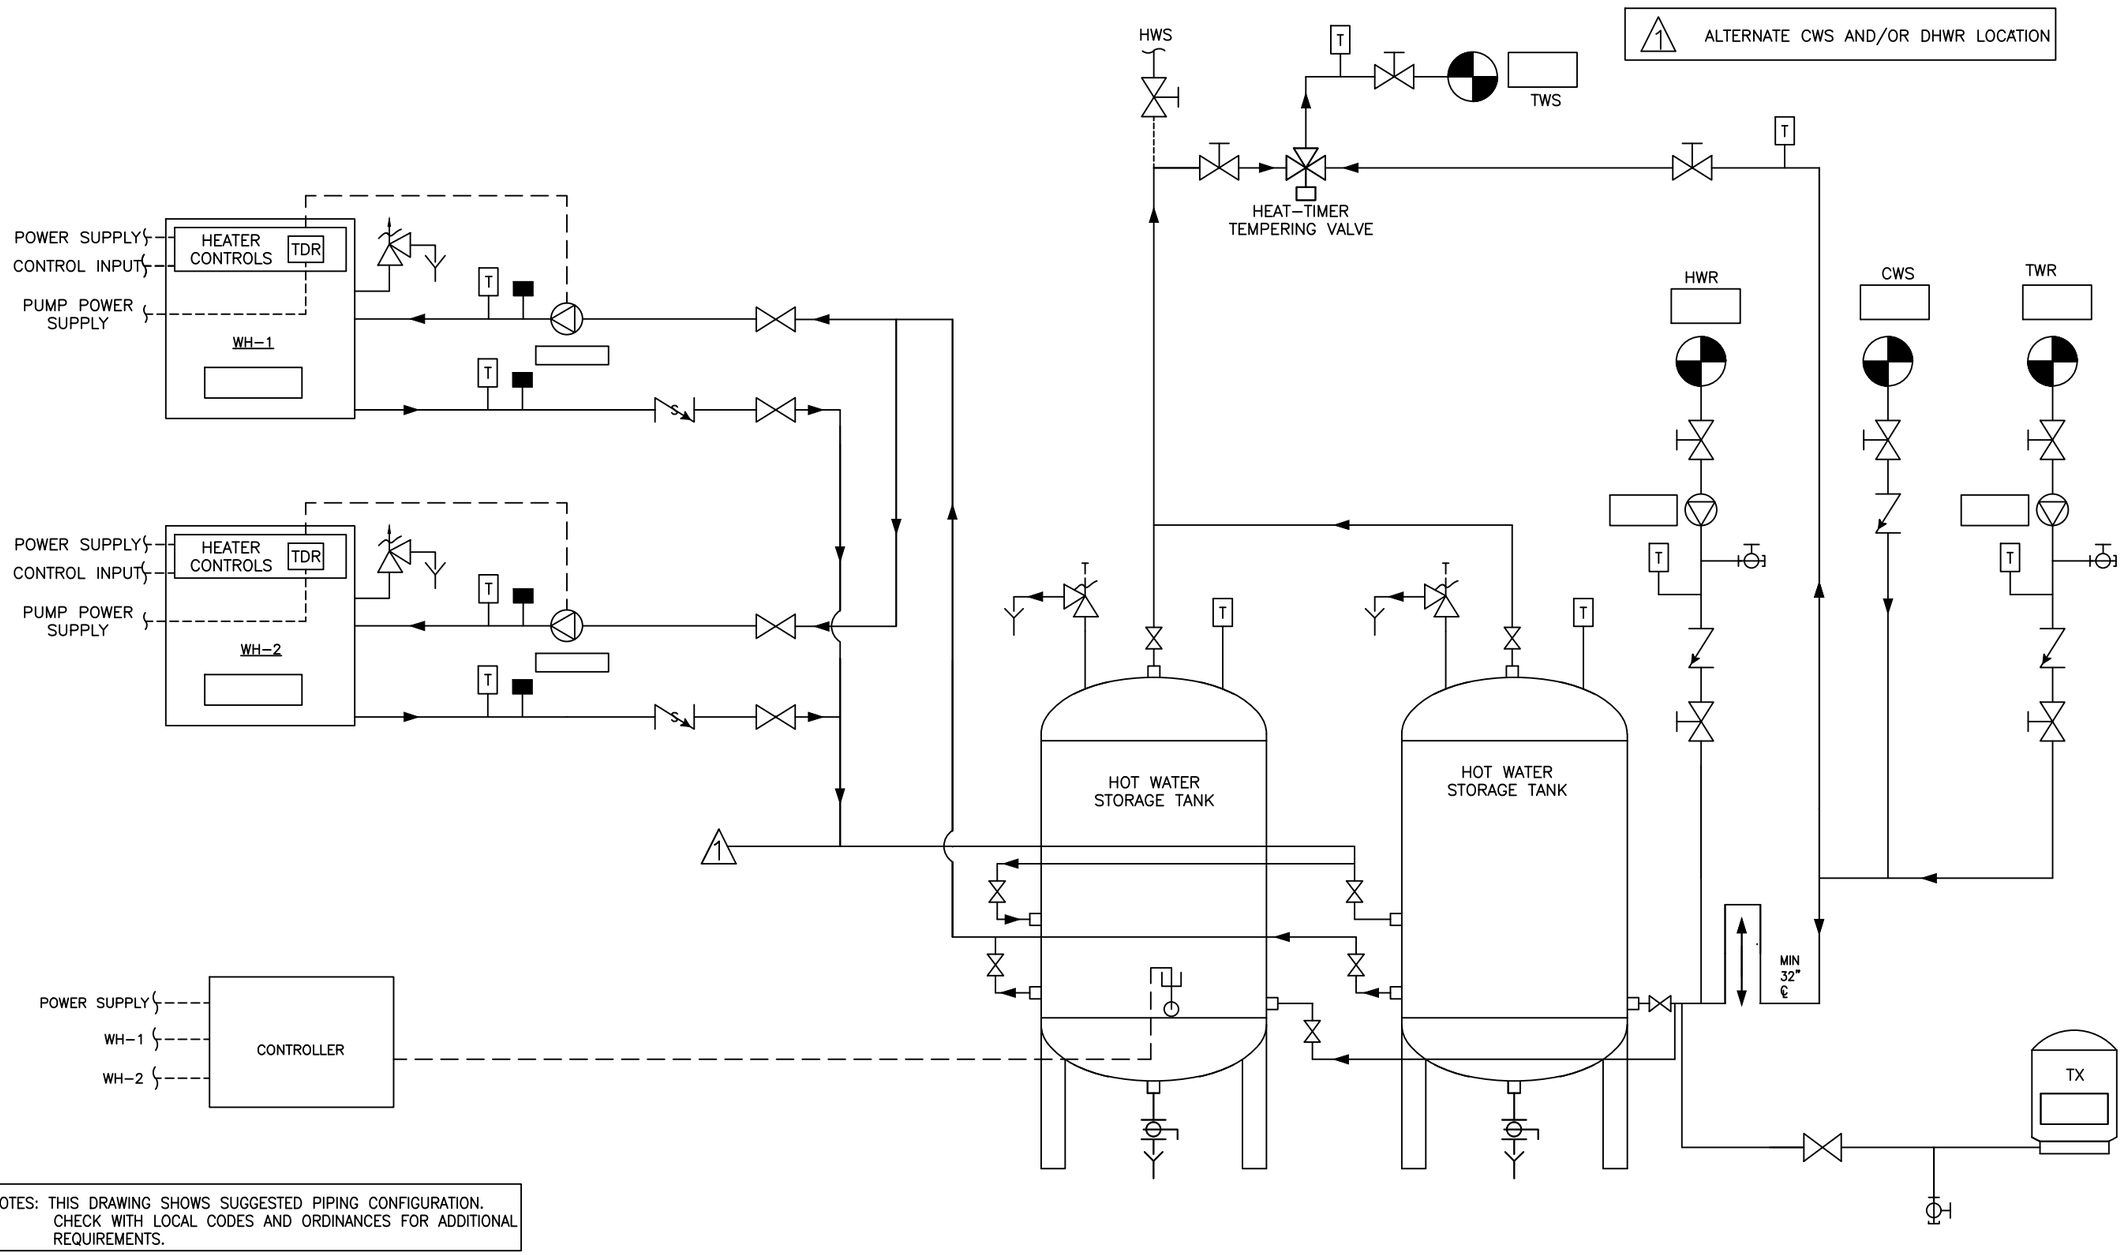


NOTES: THIS DRAWING SHOWS SUGGESTED PIPING CONFIGURATION. CHECK WITH LOCAL CODES AND ORDINANCES FOR ADDITIONAL REQUIREMENTS.

REV	DESCRIPTION	BY	DATE

THIS DRAWING AND THE INFORMATION DEPICTED THEREIN IS THE PROPERTY OF FLOWTHERM SYSTEMS, A DIVISION OF CHC, CALIFORNIA HYDRONICS CORP., COPIES ARE ISSUED IN STRICT CONFIDENCE AND SHALL NOT BE REPRODUCED OR COPIED, OR USED AS THE BASIS FOR THE MANUFACTURING, INSTALLATION OR SALE OF PRODUCT WITHOUT PRIOR WRITTEN PERMISSION OF CHC.

PROJECT NAME:

PROJECT LOCATION:

ENGINEER:

CUSTOMER:

DRAWING TITLE:
DOMESTIC HOT WATER FOR 140–160 STORAGE TWO TEMP SYSTEM W/ TEMPERING VALVE USING TWO ATMOSPHERIC HEATERS AND TWO VERTICAL STORAGE TANKS. NO TEMPERATURE PROTECTION TO HEATERS AND REQUIRES A SEPARATE POWER SUPPLY FOR THE HEATER PUMP TDR

DRAWING No. D–140–160–T2–101–2V–XX

REV A

DRAWN BY	DATE	CHECKED	APPROVED	TOLERANCES UNLESS OTHERWISE SPECIFIED DEC.	ANGLE	SIZE	SCALE
DK	04/06/09			.500"	5°	D	NTS

CHC