
NOTES: THIS DRAWING SHOWS SUGGESTED PIPING CONFIGURATION.
CHECK WITH LOCAL CODES AND ORDINANCES FOR ADDITIONAL REQUIREMENTS.

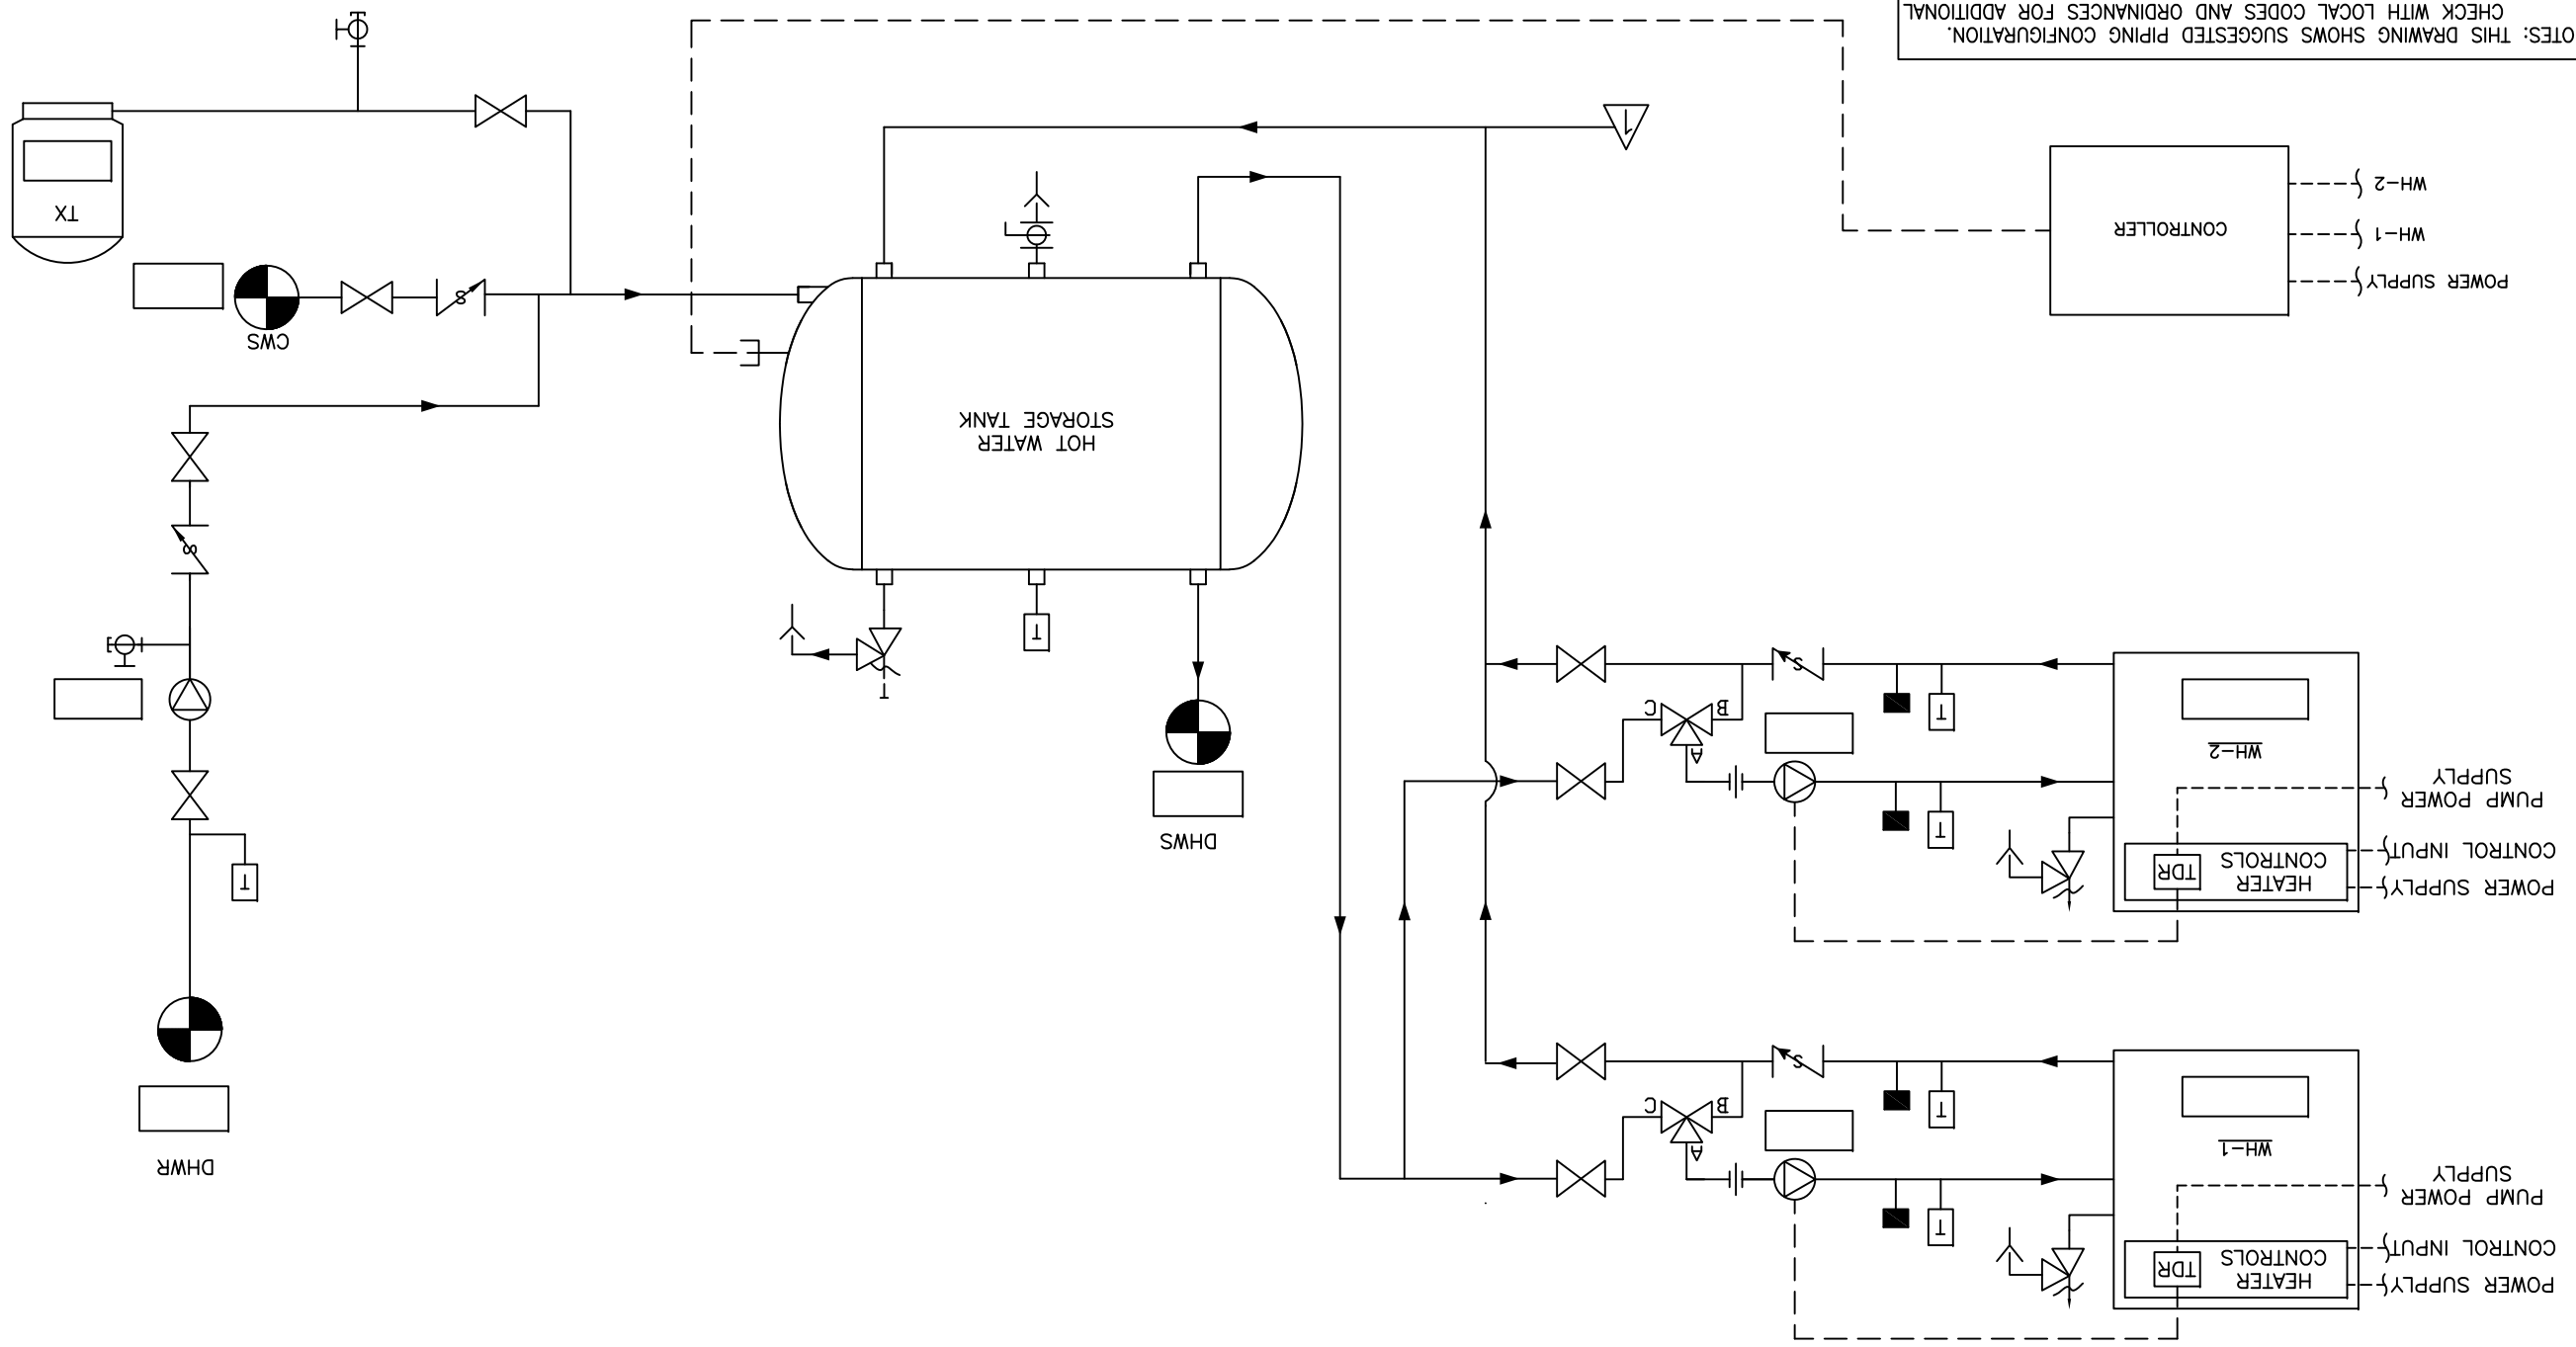

⚠1 ALTERNATE CWS AND/OR DHWR LOCATION

REV	DESCRIPTION	BY	DATE

THIS DRAWING AND THE INFORMATION DEPICTED THEREIN IS THE PROPERTY OF CHC, CALIFORNIA HYDRONICS CORP., FLOWTHERM SYSTEMS, A DIVISION OF COPES ARE ISSUED IN STRICT CONFIDENCE AND SHALL NOT BE REPRODUCED OR COPIED, OR USED AS THE BASIS FOR THE MANUFACTURING, INSTALLATION OR SALE OF PRODUCT WITHOUT PRIOR WRITTEN PERMISSION OF CHC.

PROJECT NAME:

PROJECT LOCATION:

ENGINEER:

CUSTOMER:

DRAWING TITLE:
DOMESTIC HOT WATER FOR 140-160 STORAGE SINGLE TEMP SYSTEM USING TWO SEALED COMBUSTION HEATERS AND ONE HORIZONTAL STORAGE TANK, INDEPENDENT PPE TEMPERATURE PROTECTION TO HEATERS AND REQUIRES A SEPARATE POWER SUPPLY FOR THE HEATER PUMP TDR

DRAWING No.
D140-160-S2-201-1H-IF

REV
A

DRAWN BY	DATE
DK	04/06/09

CHECKED | APPROVED | DEC. .500" | ANGLE 5° | SIZE D | SCALE NTS

TOLERANCES UNLESS OTHERWISE SPECIFIED

CHC
CALIFORNIA • RENO
800.486.4858
WASHINGTON • OREGON
ALASKA • IDAHO • MONTANA
888.690.0090