
NOTES: THIS DRAWING SHOWS SUGGESTED PIPING CONFIGURATION.
CHECK WITH LOCAL CODES AND ORDINANCES FOR ADDITIONAL REQUIREMENTS.

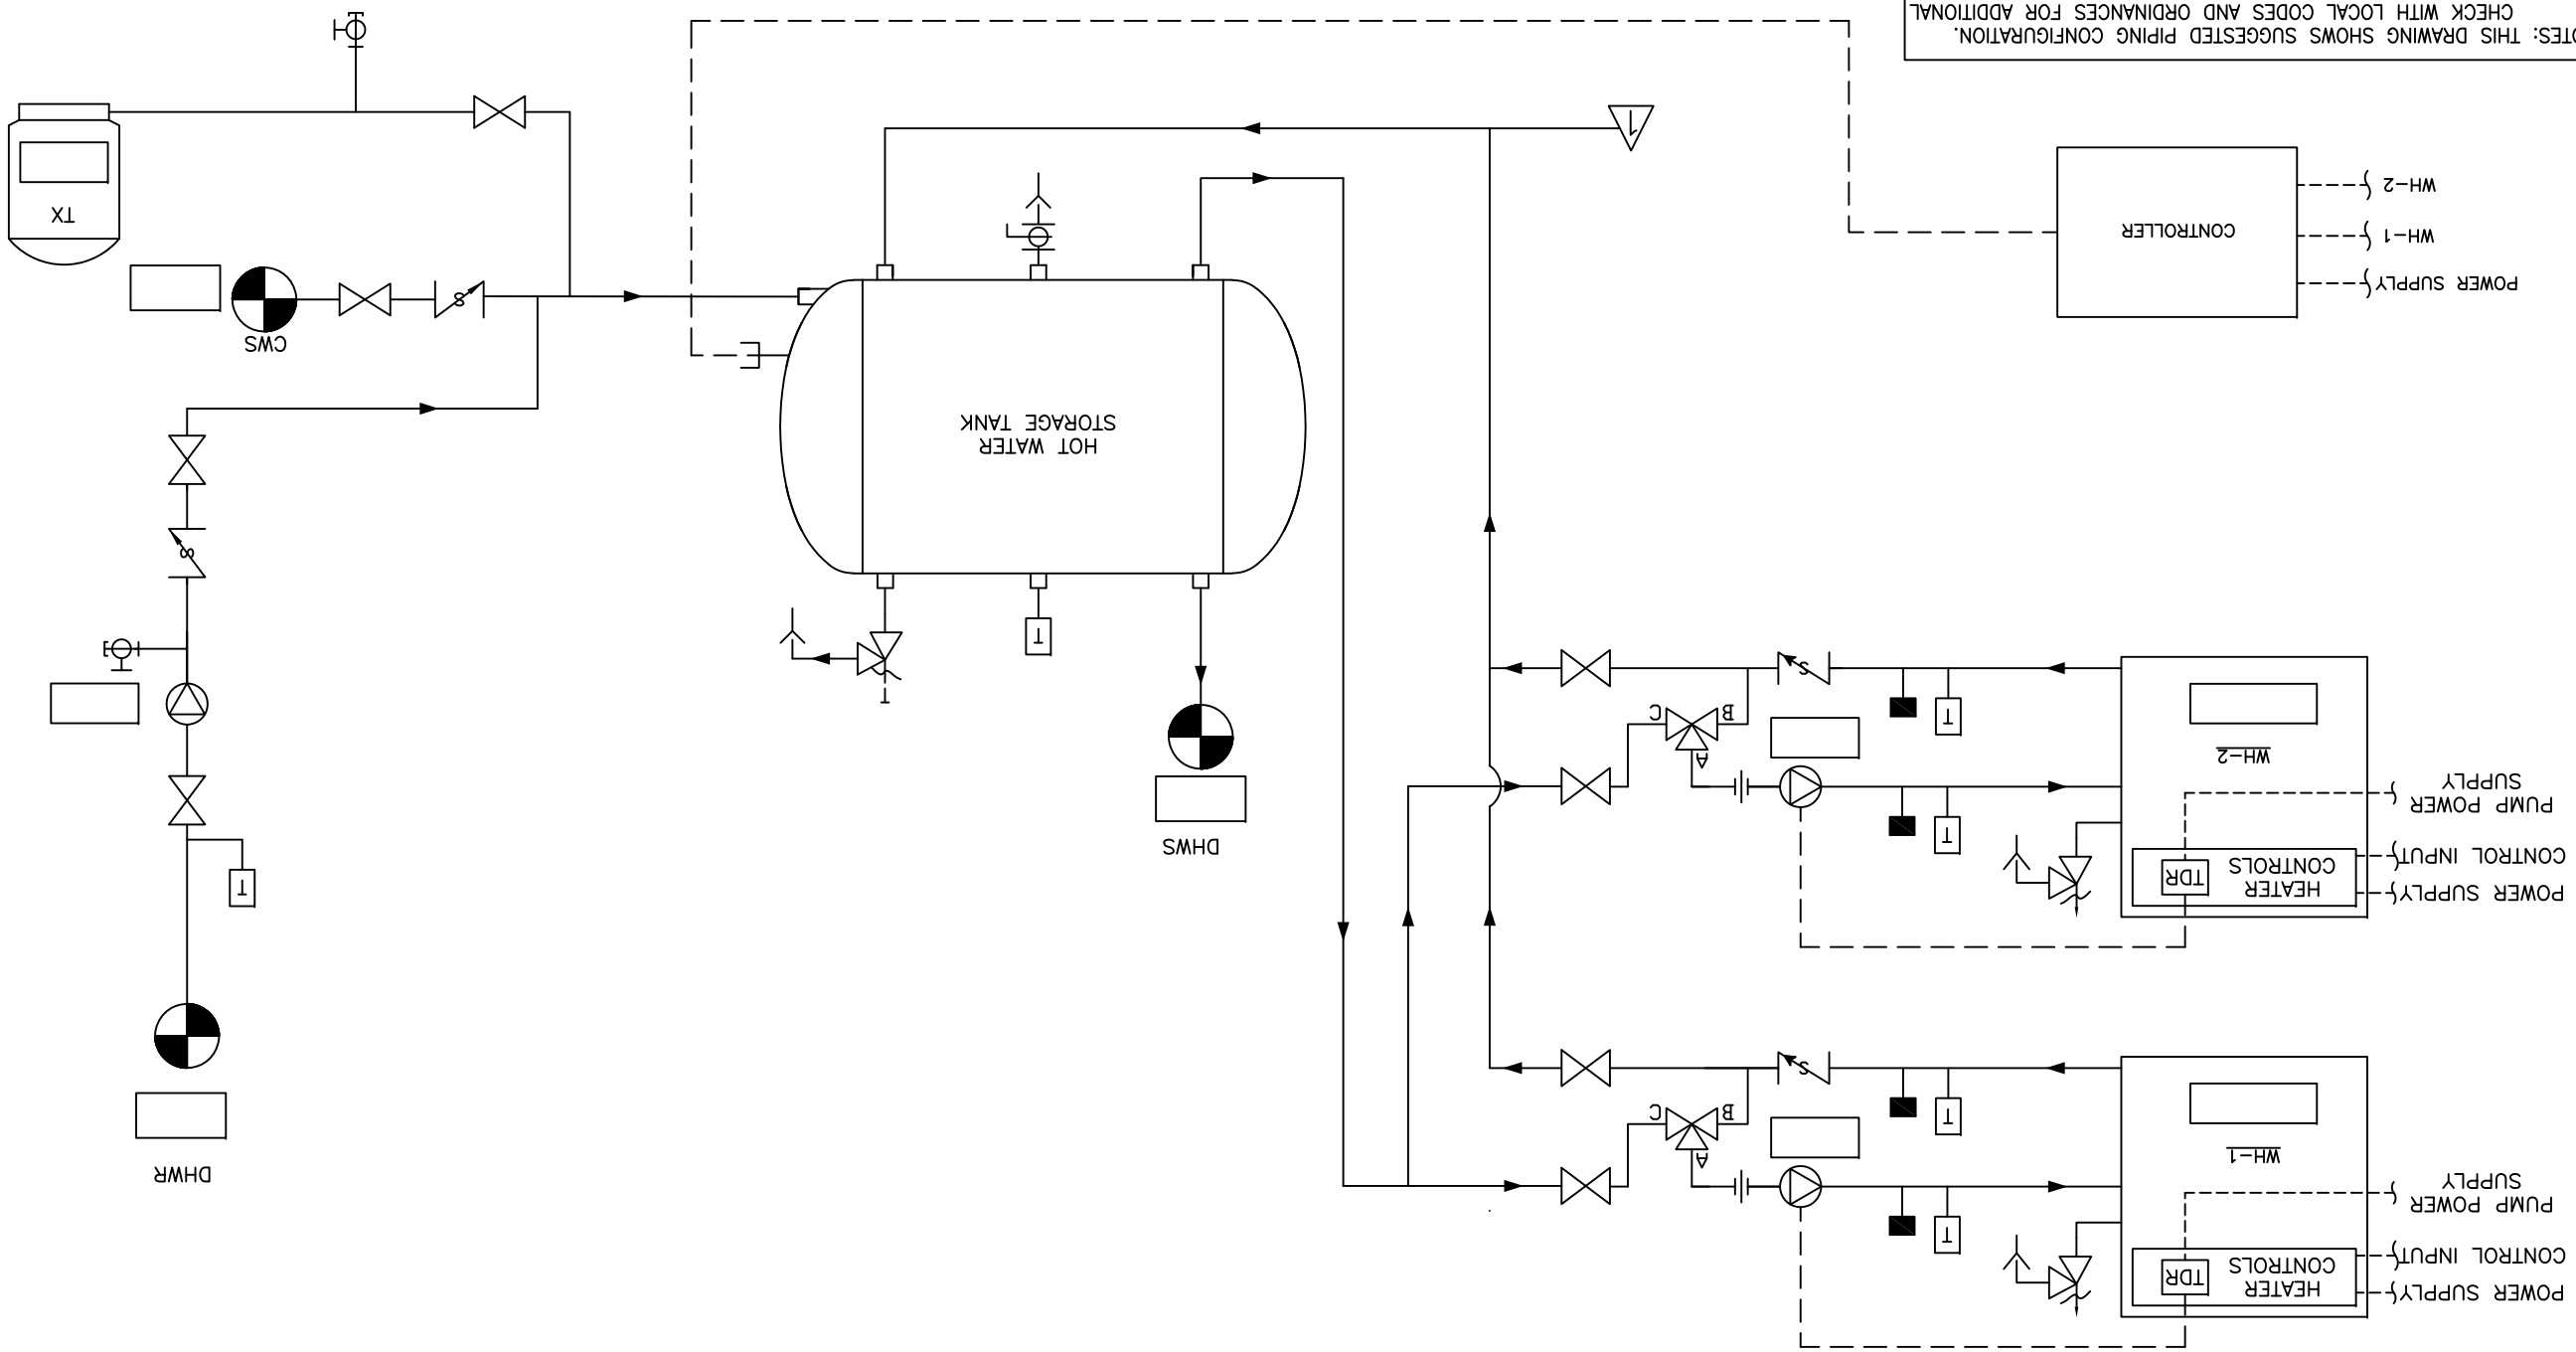

REV	DESCRIPTION	BY	DATE
	THIS DRAWING AND THE INFORMATION DEPICTED THEREIN IS THE PROPERTY OF CHC. CALIFORNIA HYDRONICS CORP., FLOWTHERM SYSTEMS, A DIVISION OF COPIES ARE ISSUED IN STRICT CONFIDENCE AND SHALL NOT BE REPRODUCED OR COPIED, OR USED AS THE BASIS FOR THE MANUFACTURING, INSTALLATION OR SALE OF PRODUCT WITHOUT PRIOR WRITTEN PERMISSION OF CHC.		

PROJECT NAME:

PROJECT LOCATION:

ENGINEER:

CUSTOMER:

DRAWING TITLE:
DOMESTIC HOT WATER FOR 125 STORAGE SINGLE TEMP SYSTEM USING TWO SEALED COMBUSTION HEATERS AND ONE HORIZONTAL STORAGE TANK. INDEPENDENT FIRE TEMPERATURE PROTECTION TO HEATERS AND REQUIRES A SEPARATE POWER SUPPLY FOR THE HEATER PUMP TOR

DRAWING No. D125-S2-201-1H-IF REV A

TOLERANCES UNLESS OTHERWISE SPECIFIED

DRAWN	BY	DATE
	DK	04/06/09

CHECKED | APPROVED | DEC. .500" | ANGLE 5° | SIZE D | SCALE NTS

CHC
CALIFORNIA • RENO
800.486.4858
WASHINGTON • OREGON
ALASKA • IDAHO • MONTANA
888.690.0090